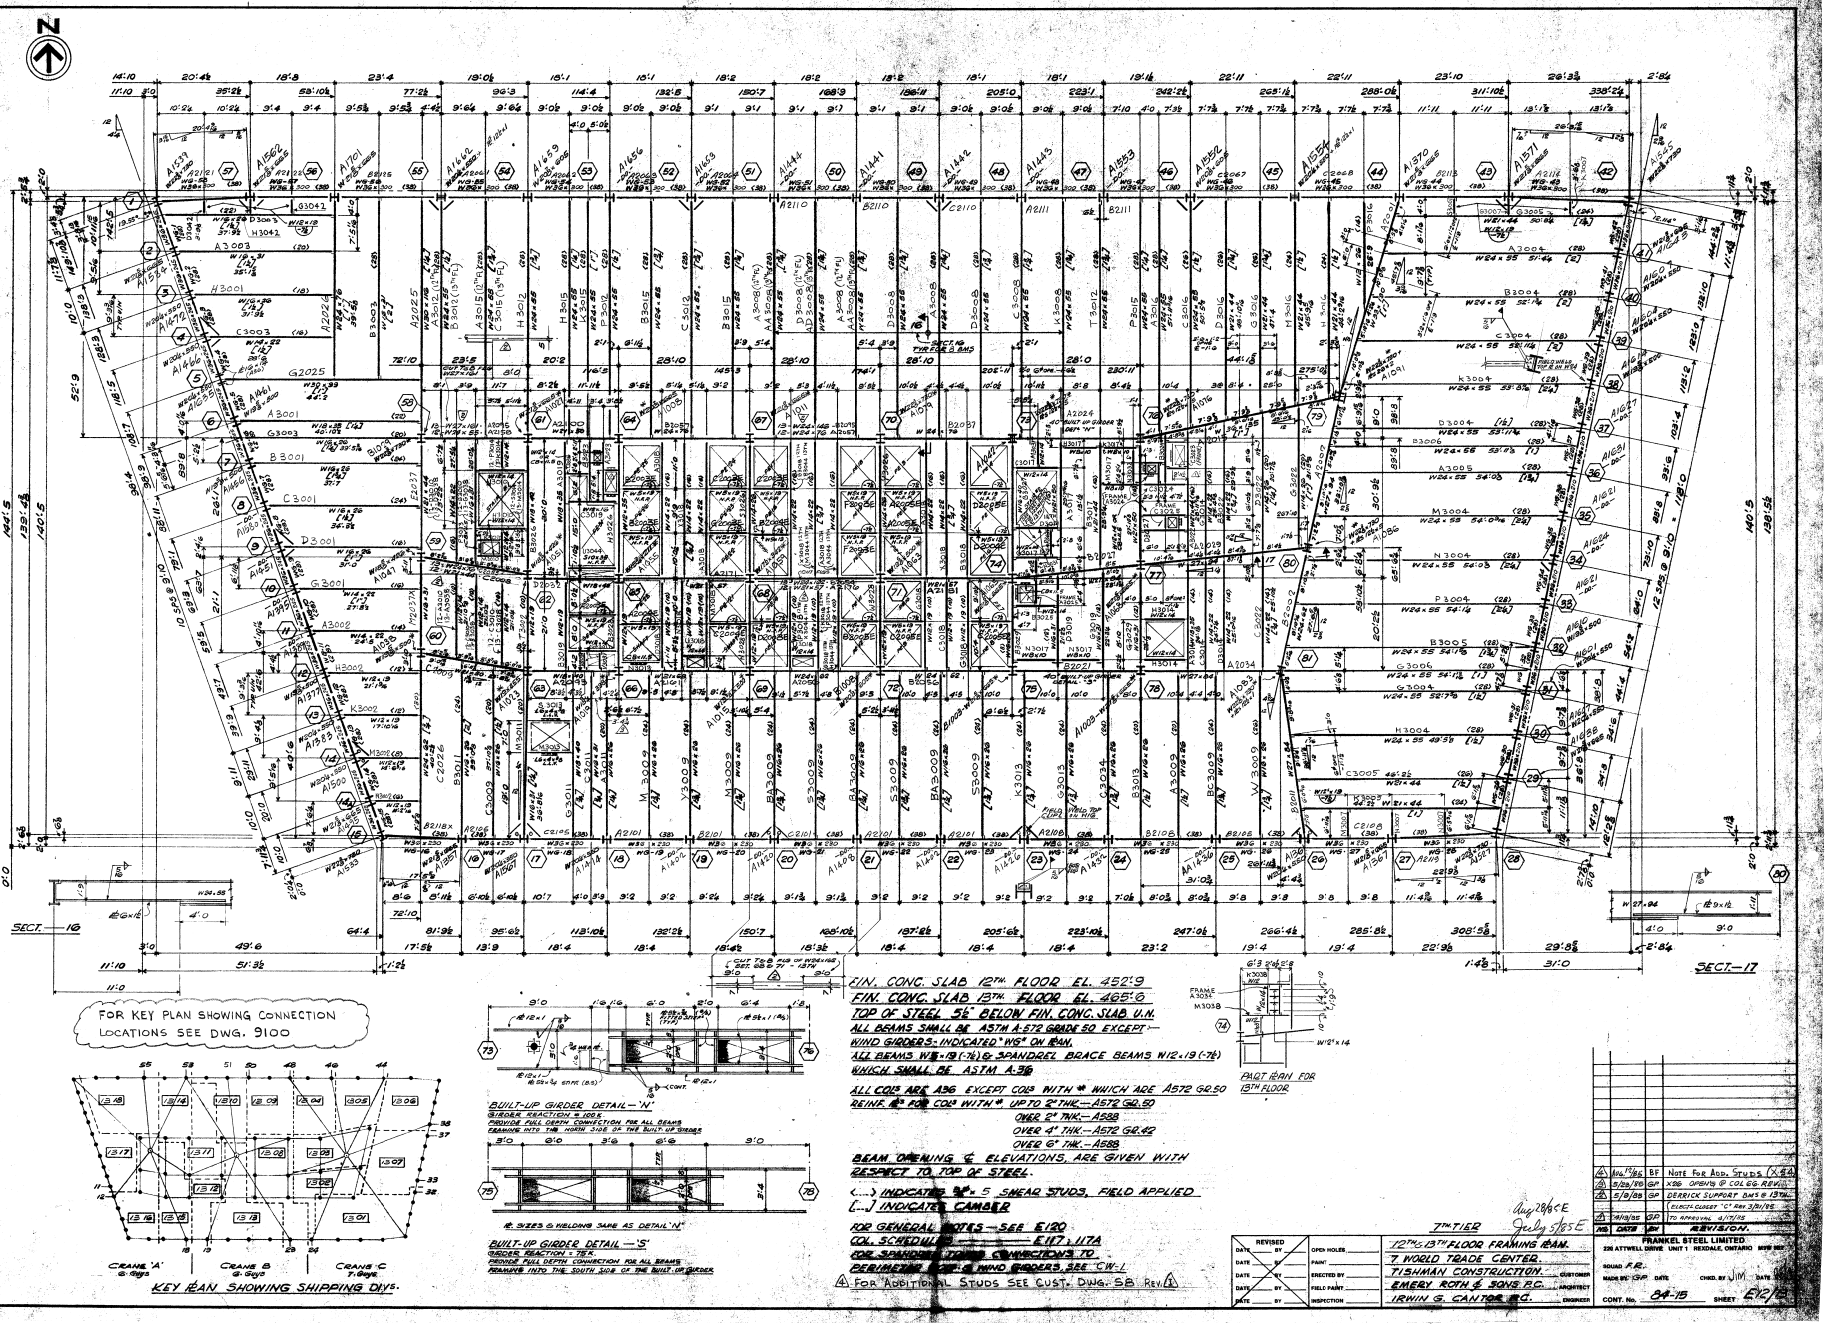

FOR KEY PLAN SHOWING CONNECTION LOCATIONS SEE DWG. 9100

KEY PLAN SHOWING SHIPPING DIVS.

CRANE 'A' @ Guys | CRANE B @ Guys | CRANE C T. Guys

BUILT-UP GIRDER DETAIL - 'N'

GIRDER REACTION = 105K
PROVIDE FULL DEPTH CONNECTION FOR ALL BEAMS FRAMING INTO THE NORTH SIDE OF THE BUILT-UP GIRDER

BUILT-UP GIRDER DETAIL - 'S'

GIRDER REACTION = 78K
PROVIDE FULL DEPTH CONNECTION FOR ALL BEAMS FRAMING INTO THE SOUTH SIDE OF THE BUILT-UP GIRDER

SIN. CONC. SLAB 12TH. FLOOR EL. 452'9
FIN. CONC. SLAB 13TH. FLOOR EL. 465'6
TOP OF STEEL 5¼" BELOW FIN. CONC. SLAB U.N.O.
ALL BEAMS SMALL BE ASTM A 572 GRADE 50 EXCEPT -
WIND GIRDERS INDICATED "WS" ON PLAN.
ALL BEAMS W8 x 19 (=7.6) & SPANDREL BRACE BEAMS W12 x 19 (=7.6)
WHICH SHALL BE ASTM A 36
ALL COLS ARE A36 EXCEPT COLS WITH * WHICH ARE A572 GR.50
REINF. #'s FOR COLS WITH * UP TO 2" THK. - A572 GR.50
OVER 2" THK. - A588
OVER 4" THK. - A572 GR.42
OVER 6" THK. - A588
BEAM OPENING & ELEVATIONS, ARE GIVEN WITH RESPECT TO TOP OF STEEL.
(....) INDICATES ¾" ø x 5" SHEAR STUDS, FIELD APPLIED
[...] INDICATES CAMBER
FOR GENERAL NOTES - SEE E120
COL. SCHEDULE - E117, 117A
FOR SUNDRY STEEL CONNECTIONS TO PERIMETER COL. & WIND GIRDERS, SEE "CW-L"
4 FOR ADDITIONAL STUDS SEE CUST. DWG. SB Rev. 4

PART PLAN FOR 13TH FLOOR

SECT. - 16

SECT. - 17

7TH TIER

Aug 28/85 E
July 3/85 E

REVISED		
DATE	BY	OPEN HOLES
DATE	BY	PAINT
DATE	BY	ERECTED BY
DATE	BY	FIELD PAINT
DATE	BY	INSPECTION

12TH & 13TH FLOOR FRAMING PLAN.			
7 WORLD TRADE CENTER.			
TISHMAN CONSTRUCTION.	CUSTOMER		
EMERY ROTH & SONS P.C.	ARCHITECT		
IRWIN G. CANTOR P.E.	ENGINEER		

NO.	DATE	BY	REVISION.
4	10/1/86	BF	NOTE FOR ADD. STUDS (4)
3	8/28/86	GP	X36 OPENS @ COL 66 REVD.
2	5/9/86	GP	DERRICK SUPPORT DWG # 12TH FL.
1	4/10/86	GP	FRENCH CURVES "C" REV. 3/31/86
			TO APPROVAL 4/11/85

FRANKEL STEEL LIMITED
236 ATTWELL DRIVE UNIT 1 REXDALE, ONTARIO M9W 5B2

DRAWN F.R.	DATE	CHKD. BY JIM	DATE
MADE BY CWP			
CONT. No. 84-15		SHEET E12/5	